


**RCC**  
Feb 28 2019  
**ISSUED FOR  
CONSTRUCTION**

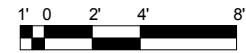

Current Status Documents

THE PREPARATION OF THIS DRAWING HAS BEEN FINANCED IN PART THROUGH A GRANT FROM U.S. DEPARTMENT OF TRANSPORTATION, FEDERAL TRANSIT ADMINISTRATION (FTA), UNDER THE FEDERAL TRANSIT ACT OF 1964, AS AMENDED AND IN PART BY THE TAXES OF THE CITIZENS OF LOS ANGELES COUNTY AND OF THE STATE OF CALIFORNIA.

REV	DATE	BY	APP	REG NO	EXPIRES	SEAL HOLDER	DESCRIPTION
1	06/19/18	SD	EL	C21756	09/30/19		REVISED PER ECI NO. 00048
1	09/22/17	SD	EL	C21756	09/30/19	ANIL VERMA	REVISED PER ECI NO. 00043
0	02/09/17			C21756	09/30/17	ANIL VERMA	APPROVED FOR CONSTRUCTION

DESIGNED BY  
S. DEBNATH  
DRAWN BY  
H. ANGELES  
CHECKED BY  
E. LOPEZ  
IN CHARGE  
F. FRANDINA  
DATE  
02-09-17

A SIGNED & SEALED ORIGINAL OF REV 0 OF THIS DRAWING IS MAINTAINED BY METRO


**Metro**  
REGIONAL CONNECTOR CONSTRUCTORS  
**SKANSKA**  
444 S Flower Street, Suite 2200  
Los Angeles, CA 90071  
Tel: 213-694-3472 Fax: 213-694-3473

**LOS ANGELES COUNTY  
METROPOLITAN TRANSPORTATION AUTHORITY**

**MOTT MACDONALD**  
APPROVED FOR CONSTRUCTION DRAWINGS - AFC  
Signed By Gary H. Baker  
Date: 2019.02.27

**REGIONAL CONNECTOR TRANSIT CORRIDOR  
DU 07 - 2ND/BROADWAY STATION  
ENTRANCE PAVILION  
ENLARGED ELEVATIONS  
SHEET 1 OF 2**

CONTRACT NO <b>C0980</b>	REV <b>2</b>
DRAWING NO <b>A-423</b>	SCALE <b>1/4" = 1'-0"</b>
SHEET NO	

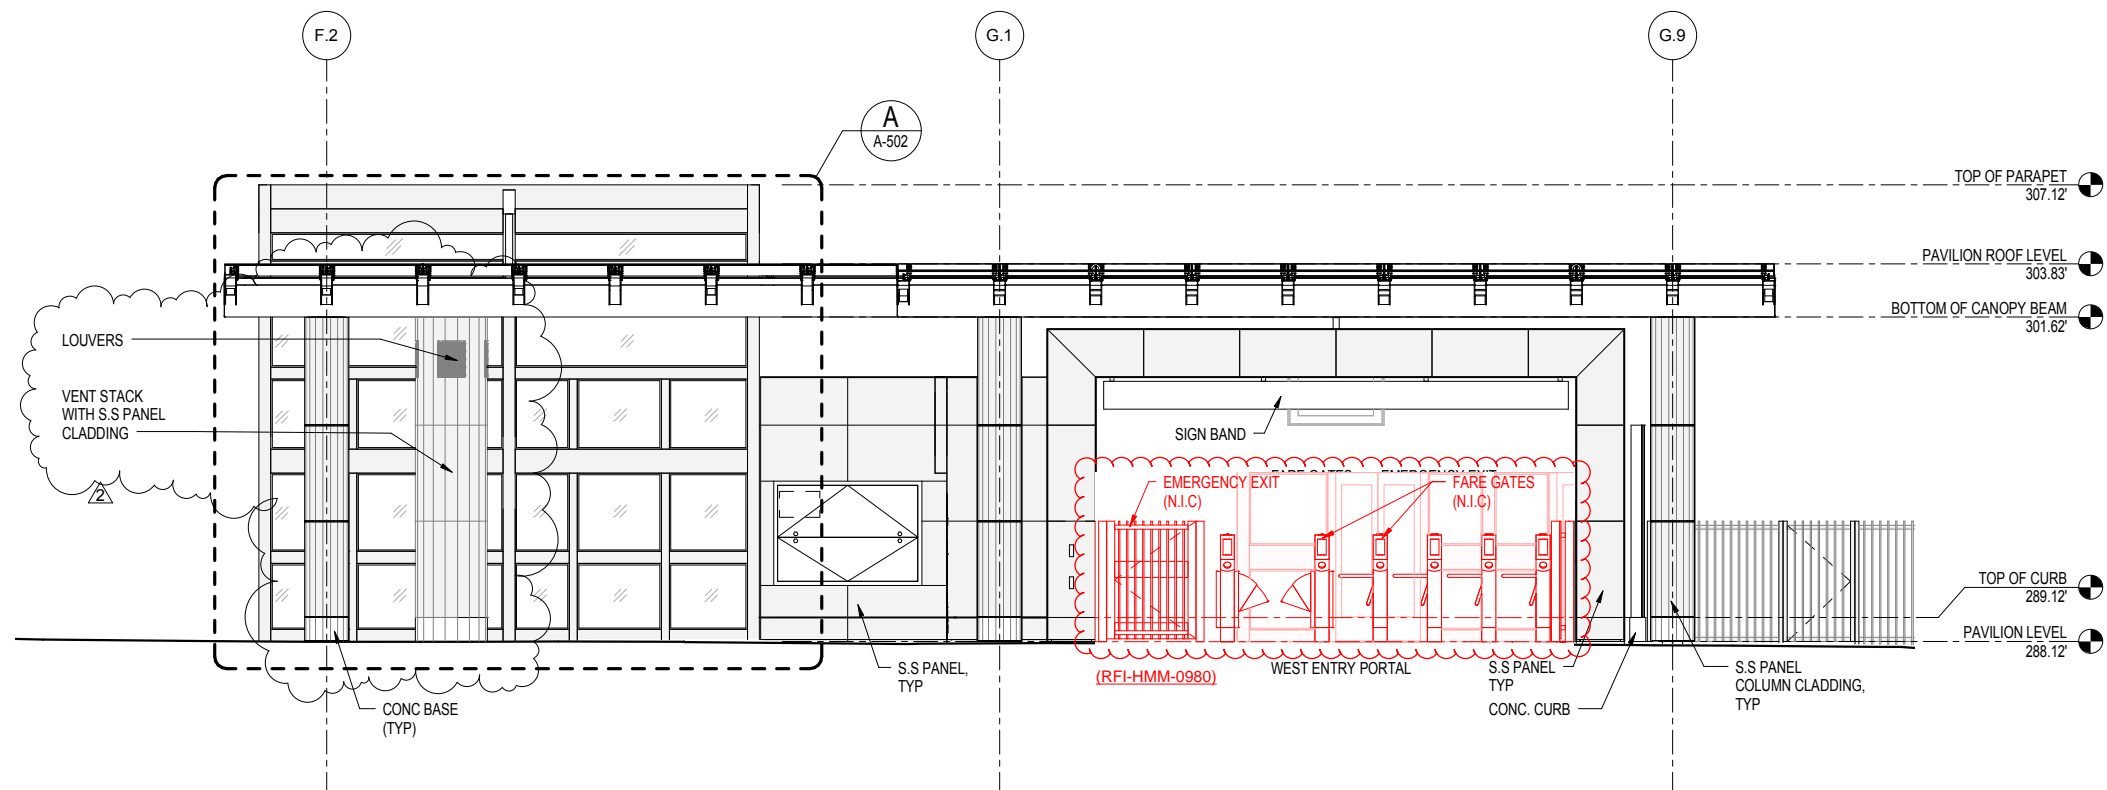


ENTRANCE PAVILION  
ENLARGED WEST ELEVATION

1/4" = 1'-0"

A  
A-424

A-231, A-415, A-416

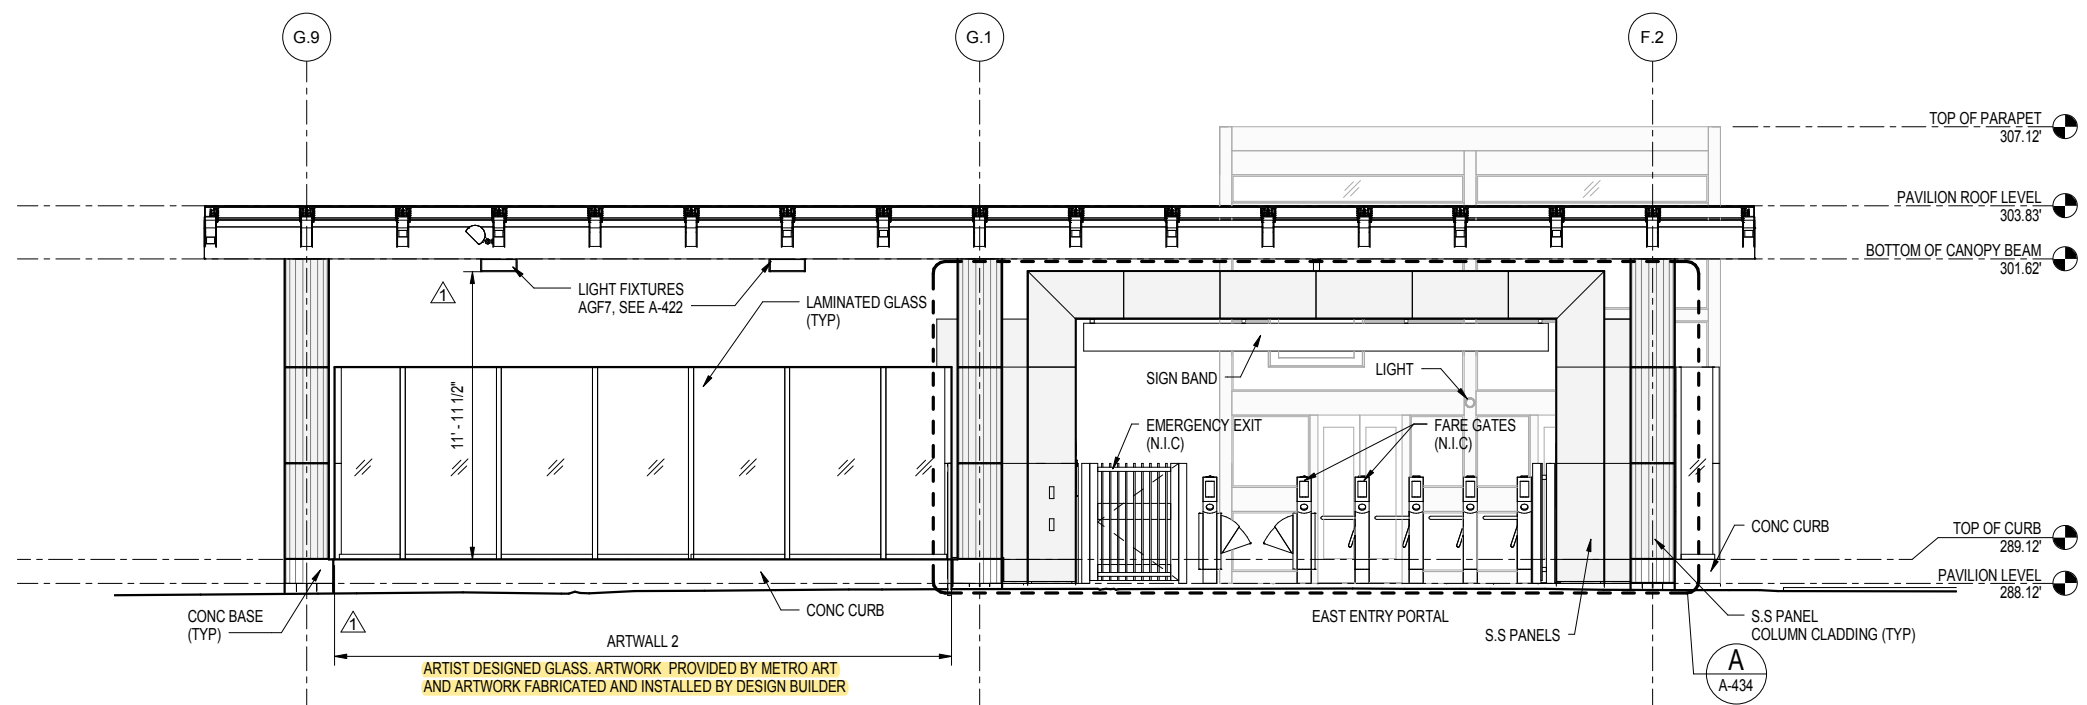

ENTRANCE PAVILION  
ENLARGED EAST ELEVATION

1/4" = 1'-0"

B  
A-424

A-231, A-415, A-416

**RCC**  
Apr 11 2019  
ISSUED FOR  
CONSTRUCTION



Current Status Documents

THE PREPARATION OF THIS DRAWING HAS BEEN FINANCED IN PART THROUGH A GRANT FROM U.S. DEPARTMENT OF TRANSPORTATION, FEDERAL TRANSIT ADMINISTRATION (FTA), UNDER THE FEDERAL TRANSIT ACT OF 1964, AS AMENDED AND IN PART BY THE TAXES OF THE CITIZENS OF LOS ANGELES COUNTY AND OF THE STATE OF CALIFORNIA.

REV	DATE	BY	APP	REG NO	EXPIRES	SEAL HOLDER	DESCRIPTION
1	03/04/19	SD	EL	C21756	09/30/19		REVISED PER ECI NO. 00062
0	09/22/17	SD	EL	C21756	09/30/19	ANIL VERMA	REVISED PER ECI NO. 043
0	02/09/17			C21756	09/30/17	ANIL VERMA	APPROVED FOR CONSTRUCTION

DESIGNED BY  
S. DEBNATH  
DRAWN BY  
J. AZARCON  
CHECKED BY  
E. LOPEZ  
IN CHARGE  
F. FRANDINA  
DATE  
02-09-17

A SIGNED & SEALED ORIGINAL OF REV 0 OF THIS DRAWING IS MAINTAINED BY METRO

**M** Metro  
REGIONAL CONNECTOR CONSTRUCTORS  
SKANSKA  
444 S Flower Street, Suite 2200  
Los Angeles, CA 90071  
Tel: 213-694-3472 Fax: 213-694-3473

LOS ANGELES COUNTY  
METROPOLITAN TRANSPORTATION AUTHORITY

MOTT MACDONALD M

APPROVED FOR CONSTRUCTION DRAWINGS - AFC

Signed By Gary H. Baker  
Date: 2019.04.08

REGIONAL CONNECTOR TRANSIT CORRIDOR  
DU 07 - 2ND/BROADWAY STATION  
ENTRANCE PAVILION  
ENLARGED ELEVATIONS  
SHEET 2 OF 2

CONTRACT NO  
C0980  
DRAWING NO  
A-424  
SCALE  
1/4" = 1'-0"  
SHEET NO  
2