



NOTE:
NORTH PORTAL
EAST ELEVATION
SYMMETRICAL

PLAZA LEVEL - SOUTH PORTAL
EAST ELEVATION


SIGN LOCATION
1/2" = 1'-0"

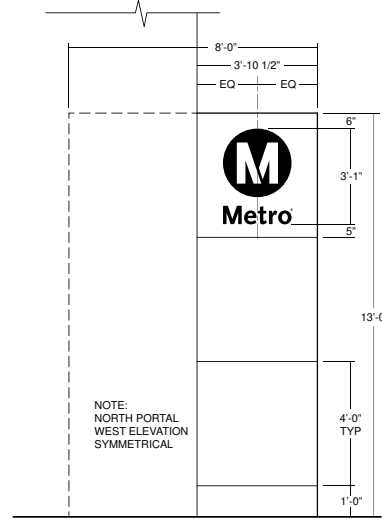

PLAZA LEVEL - SOUTH PORTAL
WEST ELEVATION

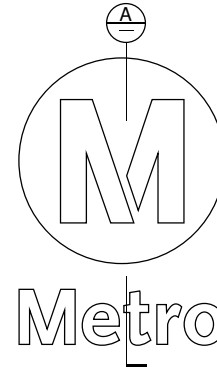

ELEVATION
ST A18

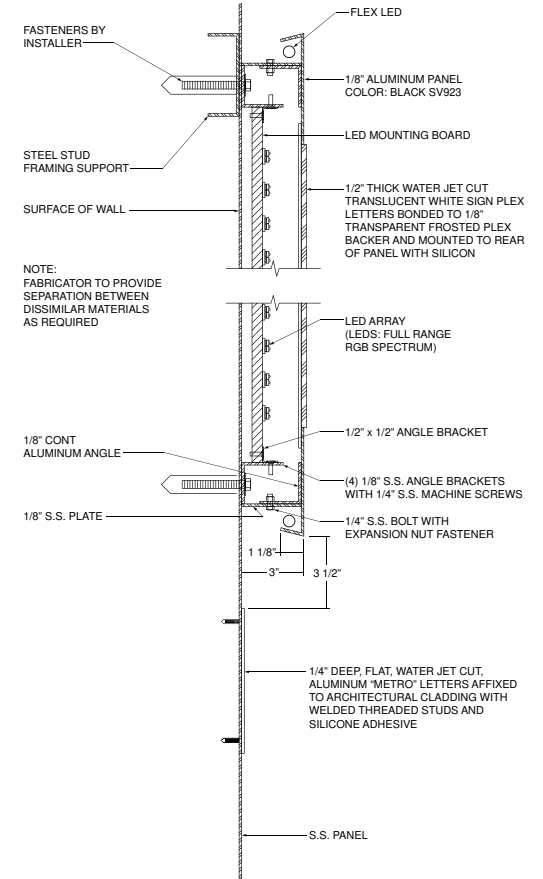

SECTION
NO SCALE

A
ZA-312

SIDE VIEW DIAGRAM

SIDE VIEW



SIGN ELEVATION
1 1/2" = 1'-0"

THE PREPARATION OF THIS DRAWING HAS BEEN FINANCED IN PART THROUGH A GRANT FROM U.S. DEPARTMENT OF TRANSPORTATION, FEDERAL TRANSIT ADMINISTRATION, UPTA, UNDER THE FEDERAL TRANSIT ACT OF 1964, AS AMENDED AND IN PART BY THE TAXES OF THE CITIZENS OF LOS ANGELES COUNTY AND OF THE STATE OF CALIFORNIA.										DESIGNED BY M. BAZAN						LOS ANGELES COUNTY METROPOLITAN TRANSPORTATION AUTHORITY						APPROVED FOR CONSTRUCTION DRAWINGS - AFC	REGIONAL CONNECTOR TRANSIT CORRIDOR DU 06 - 2ND/HOPE STATION SIGN TYPE A18				CONTRACT NO C0980	
										DRAWN BY R. EWING						DRAWING NO ZA-312		REV 0										
										CHECKED BY F. CROOKS						SCALE AS NOTED												
										IN CHARGE F. FRANDINA						SHEET NO												
0	01/09/18									APPROVED FOR CONSTRUCTION				DATE 01-09-18														
REV	DATE	BY	APP	REG NO	EXPIRES	SEAL HOLDER	DESCRIPTION																					